OWNERS: CITY OF LEXINGTON, NE
SUBDIVIDER: CITY OF LEXINGTON, NE
SURVEYOR: OLSSON ASSOCIATES
ENGINEER: OLSSON ASSOCIATES
NUMBER OF LOTS: 94

SOUTHWEST FIRST ADDITION

AN ADDITION TO THE CITY OF LEXINGTON, DAWSON COUNTY, NEBRASKA

FINAL PLAT

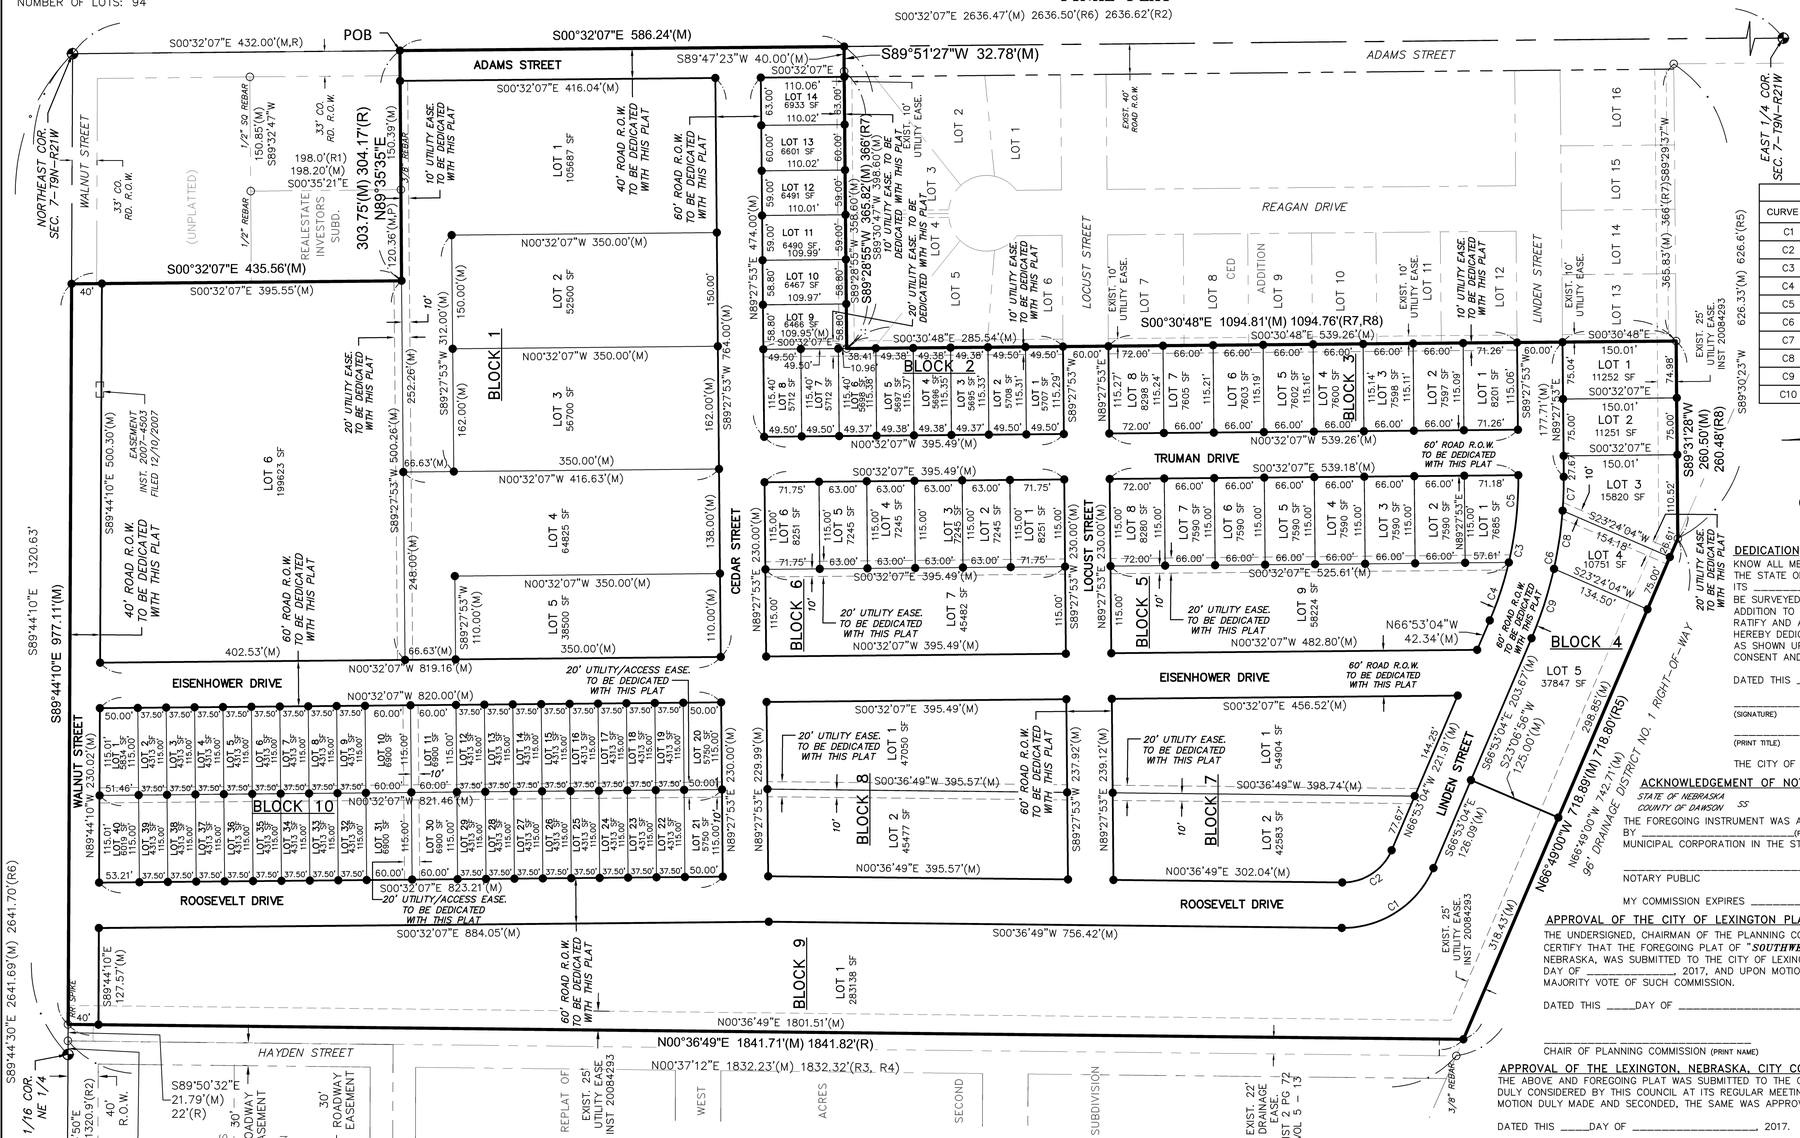
S00°32'07"E 2636.47'(M) 2636.50'(R6) 2636.62'(R2)
POB
S00°32'07"E 586.24'(M)
S00°32'07"E 432.00'(M,R)
S89°47'23"W 40.00'(M)
S89°51'27"W 32.78'(M)
ADAMS STREET
NORTHEAST COR. SEC. 7-T9N-R21W
WALNUT STREET
33' CO. RD. R.O.W.
1/2" SQ REBAR
150.85'(M) S89°32'47"W
198.0'(R1) 198.20'(M) S00°35'21"E
1/2" REBAR
(UNPLATTED)
REALESTATE INVESTORS SUBD.
33' CO. RD. R.O.W.
303.75'(M) 304.17'(R) N89°35'35"E 150.39'(M)
120.36'(M,P)
3/8" REBAR
S00°32'07"E 416.04'(M)
10' UTILITY EASE. TO BE DEDICATED WITH THIS PLAT
40' ROAD R.O.W. TO BE DEDICATED WITH THIS PLAT
60' ROAD R.O.W. TO BE DEDICATED WITH THIS PLAT
S00°32'07"E 435.56'(M)
S00°32'07"E 395.55'(M)
N00°32'07"W 350.00'(M)
N00°32'07"W 350.00'(M)
N00°32'07"W 350.00'(M)
N00°32'07"W 416.63'(M)
N00°32'07"W 819.16'(M)
N00°32'07"W 820.00'(M)
N00°32'07"W 821.46'(M)
S00°32'07"E 823.21'(M)
S00°32'07"E 884.05'(M)
S00°36'49"W 756.42'(M)
N00°36'49"E 1841.71'(M) 1841.82'(R)
N00°37'12"E 1832.23'(M) 1832.32'(R3, R4)
S89°44'10"E 977.11'(M)
S89°44'10"E 1320.63'
S89°44'30"E 2641.69'(M) 2641.70'(R6)
S89°44'10"E 500.30'(M)
S89°44'10"E 127.57'(M)
S89°44'50"E 1321.06'(M) 1320.9'(R2)
N89°45'27"E 17.96'(M) 17.80'(R2)
S89°50'32"E 21.79'(M) 22'(R)
LOT 1 105687 SF
LOT 2 52500 SF
LOT 3 56700 SF
LOT 4 64825 SF
LOT 5 38500 SF
LOT 6 199623 SF
LOT 7 45482 SF
BLOCK 1
BLOCK 2
BLOCK 3
BLOCK 4
BLOCK 5
BLOCK 6
BLOCK 7
BLOCK 8
BLOCK 9
BLOCK 10
EASEMENT INST. 2007-5453 FILED 12/10/2007
20' UTILITY EASE. TO BE DEDICATED WITH THIS PLAT
20' UTILITY/ACCESS EASE. TO BE DEDICATED WITH THIS PLAT
CEDAR STREET
LOCUST STREET
EISENHOWER DRIVE
WALNUT STREET
ROOSEVELT DRIVE
HAYDEN STREET
REAGAN DRIVE
TRUMAN DRIVE
LINDEN STREET
EAST 1/4 COR. SEC. 7-T9N-R21W
EXIST. 41' ROAD R.O.W.
EXIST. 10' UTILITY EASE.
EXIST. 25' UTILITY EASE. INST 20084293
626.33'(M) 626.6'(R5)
S89°30'23"W
365.83'(M) 366'(R5) S89°29'37"W
S89°28'55"W 365.82'(M) 366'(R7)
S89°30'47"W 398.60'(M)
S89°28'55"W 356.60'(M)
S00°30'48"E 1094.81'(M) 1094.76'(R7,R8)
S00°30'48"E 285.54'(M)
S00°30'48"E 539.26'(M)
S00°30'48"E
N00°32'07"W 395.49'(M)
N00°32'07"W 539.26'(M)
S00°32'07"E 395.49'(M)
S00°32'07"E 539.18'(M)
S00°32'07"E 230.00'(M)
S00°32'07"E 525.61'(M)
N00°32'07"W 482.80'(M)
N66°53'04"W 42.34'(M)
S00°32'07"E 456.52'(M)
S00°36'49"W 395.57'(M)
S00°36'49"W 398.74'(M)
N00°36'49"E 395.57'(M)
N00°36'49"E 302.04'(M)
S89°31'28"W 260.50'(M) 260.48'(R8)
S66°53'04"E 203.67'(M)
S23°06'56"W 125.00'(M)
S66°53'04"E 126.09'(M)
N66°49'00"W 718.89'(M) 718.80'(R5)
N66°49'00"W 742.71'(M) 96' DRAINAGE DISTRICT NO. 1 RIGHT-OF-WAY
S66°53'04"E 221.91'(M)
N66°53'04"W 144.25'
318.42'(M)
238.85'(M)
S89°44'10"E 127.57'(M)
N00°36'49"E 1801.51'(M)
LOT 1 283138 SF
LOT 2 45477 SF
LOT 3 45475 SF
LOT 4 47050 SF
LOT 5 37847 SF
LOT 6 8251 SF
LOT 7 7245 SF
LOT 8 6933 SF
LOT 9 6491 SF
LOT 10 6467 SF
LOT 11 6490 SF
LOT 12 6491 SF
LOT 13 6601 SF
LOT 14 6933 SF
LOT 15 11252 SF
LOT 16 11251 SF
LOT 3 15820 SF
LOT 4 10751 SF
LOT 5 8804 SF
LOT 6 8804 SF
LOT 7 8804 SF
LOT 8 8804 SF
LOT 9 8900 SF
LOT 10 8900 SF
LOT 11 8900 SF
LOT 12 8900 SF
LOT 13 8900 SF
LOT 14 8900 SF
LOT 15 8900 SF
LOT 16 8900 SF
LOT 17 8900 SF
LOT 18 8900 SF
LOT 19 8900 SF
LOT 20 5750 SF
LOT 21 5750 SF
LOT 22 4313 SF
LOT 23 4313 SF
LOT 24 4313 SF
LOT 25 4313 SF
LOT 26 4313 SF
LOT 27 4313 SF
LOT 28 4313 SF
LOT 29 4313 SF
LOT 30 8900 SF
LOT 31 8900 SF
LOT 32 4313 SF
LOT 33 4313 SF
LOT 34 4313 SF
LOT 35 4313 SF
LOT 36 4313 SF
LOT 37 4313 SF
LOT 38 4313 SF
LOT 39 4313 SF
LOT 40 4313 SF
LOT 41 4313 SF
LOT